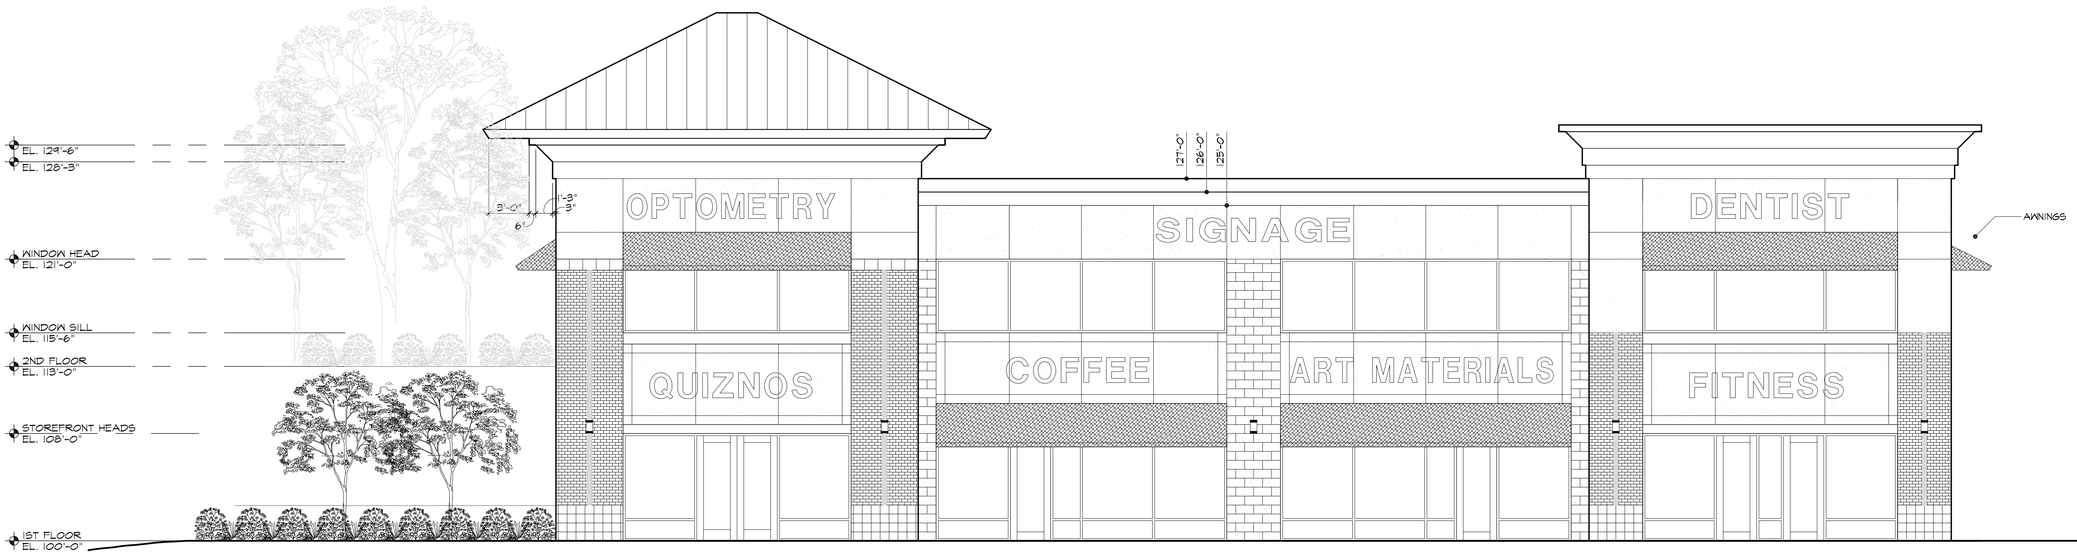

1 A2.0 FRONT EXTERIOR ELEVATION
3/16" = 1'-0"

Feb 22, 2007 - 4:27pm
M:\2006\06175\cadd\arch\06175_S_A2.0.dwg

ARCHNET
THE ARCHITECTURAL NETWORK, INC.
ARCHITECTURE * PLANNING*
INTERIOR DESIGN * CONSTRUCTION MANAGEMENT
12445 55th STREET
SUITE A
LAKE ELMO, MN. 55042
PHONE 651/430-0606
FAX 651/430-0180

MFC PROPERTIES CORPORATION

Project :
COTTAGE GROVE DENTAL
MFC PROPERTIES CORP.

COTTAGE GROVE, MN

Revisions :

Item	Date

Registration Information :

I hereby certify that this plan, specification, or report was prepared by me or under my direct supervision, and that I am a duly Licensed Architect under the laws of the State of Minnesota.

Printed Name: MICHAEL G. HOEFLER
Signature:
Date: 2/26/07 License #: 24210

Sheet Information :
EXTERIOR ELEVATION

Project No : 06-175
Drawn By : RSG
Checked By : MGH
Date : 12/20/06

Drawing No : A2.0

© 2006 The Architectural Network, Inc.